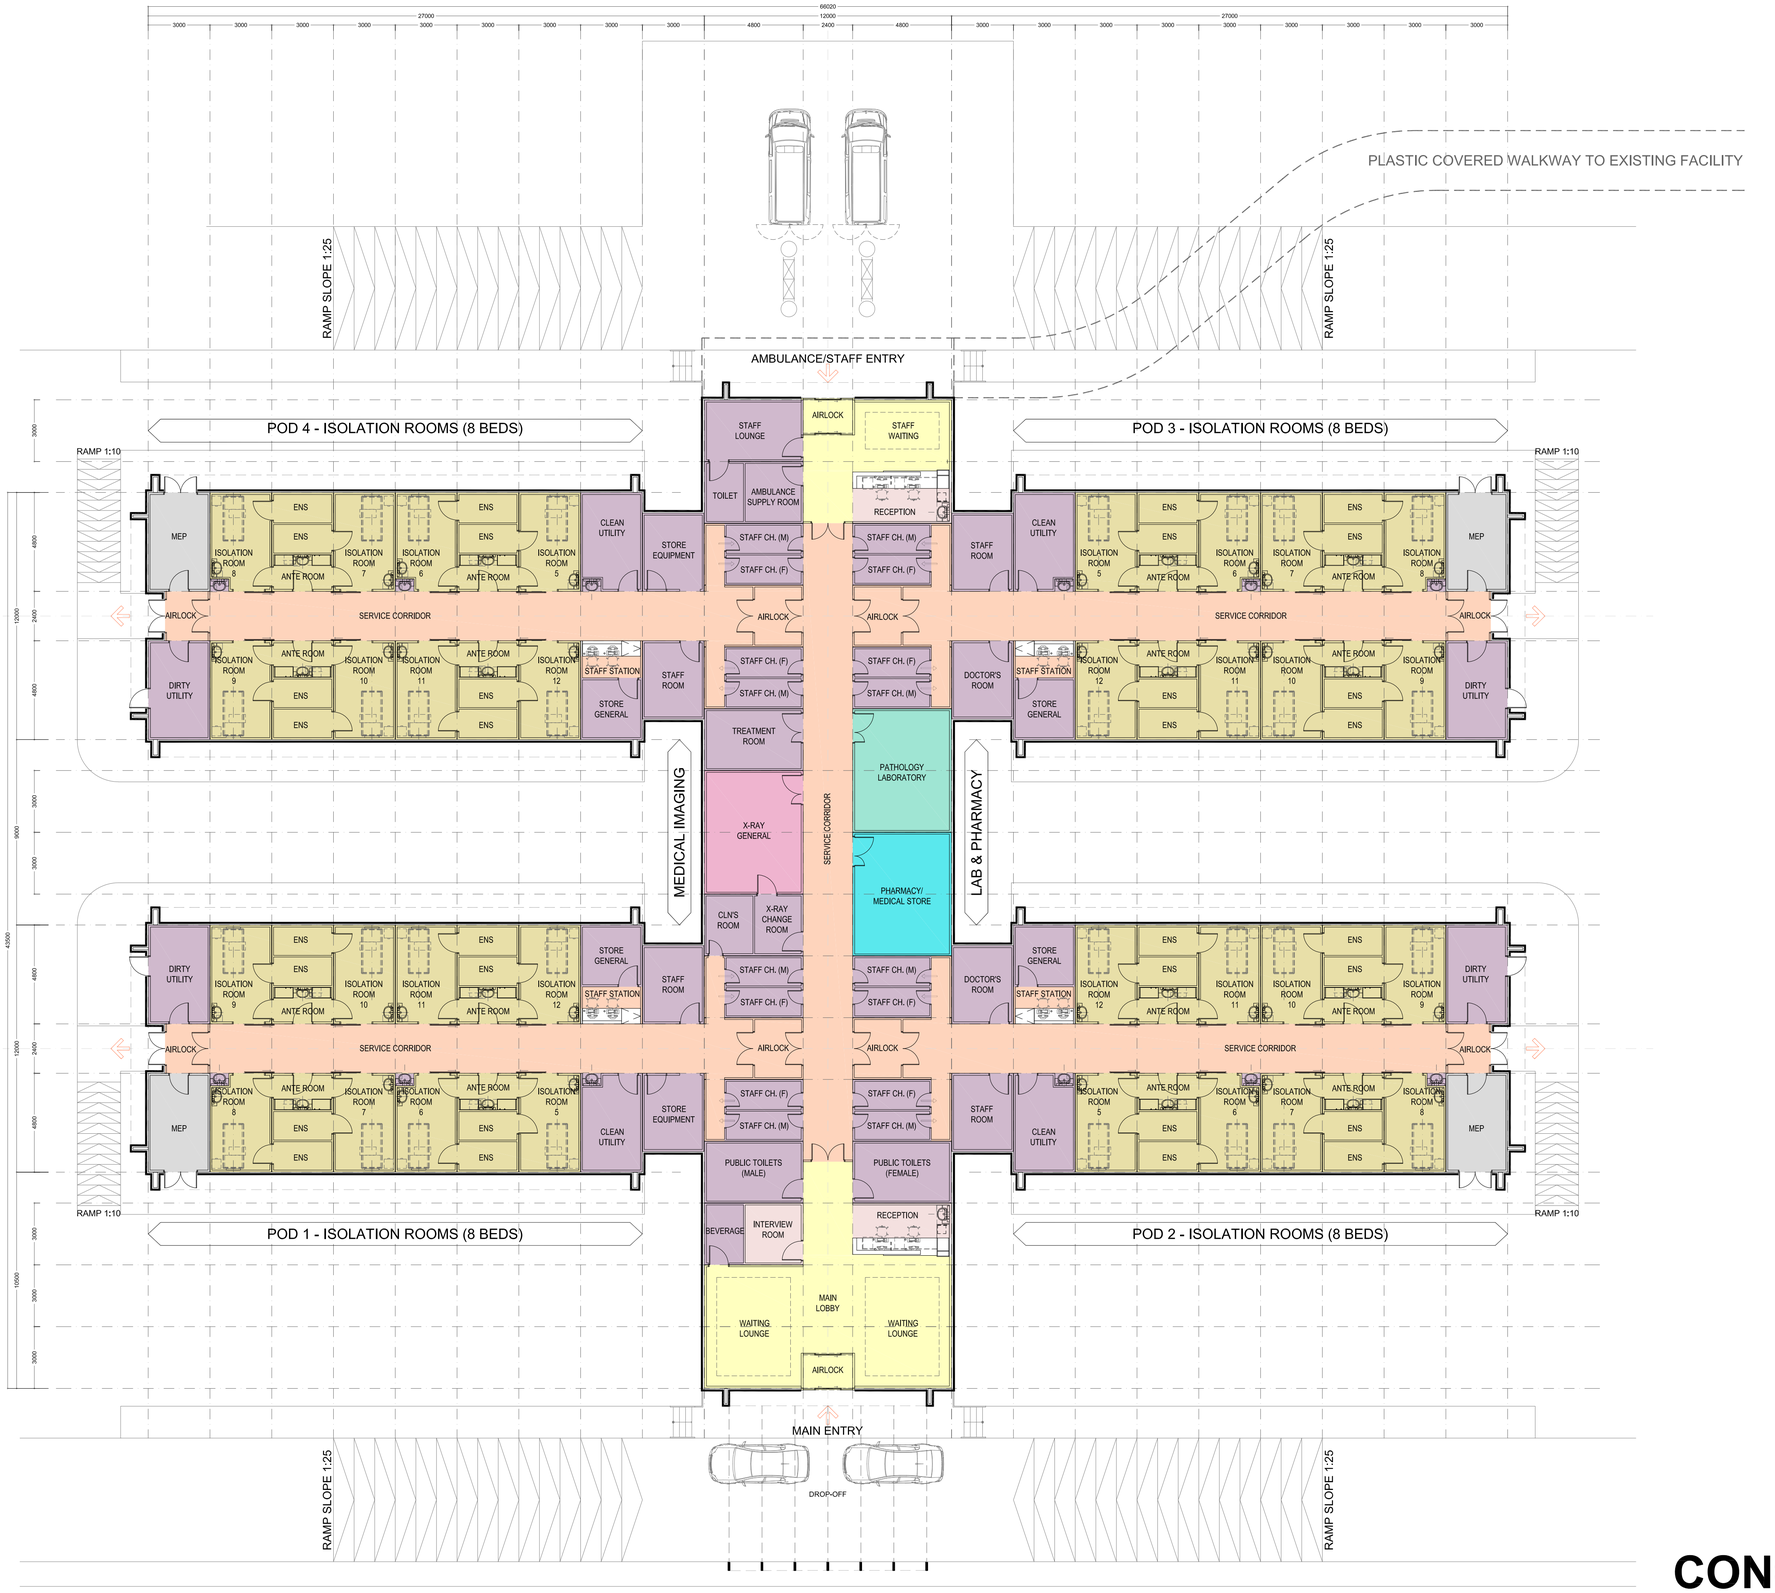

CONCEPT DESIGN

GROUND FLOOR PLAN

SCALE: 1:300 @A3 20.04.2020

TOTAL ALLIANCE
HEALTH PARTNERS INTERNATIONAL
Architects and Health Facility Planners
Office 401, Level 4, Bldg 25, Dubai Healthcare City, Dubai, U.A.E.
Ph: (+971) 4 428 1348 Fax: (+971) 4 428 1347

32 BEDS QUARANTINE HOSPITAL